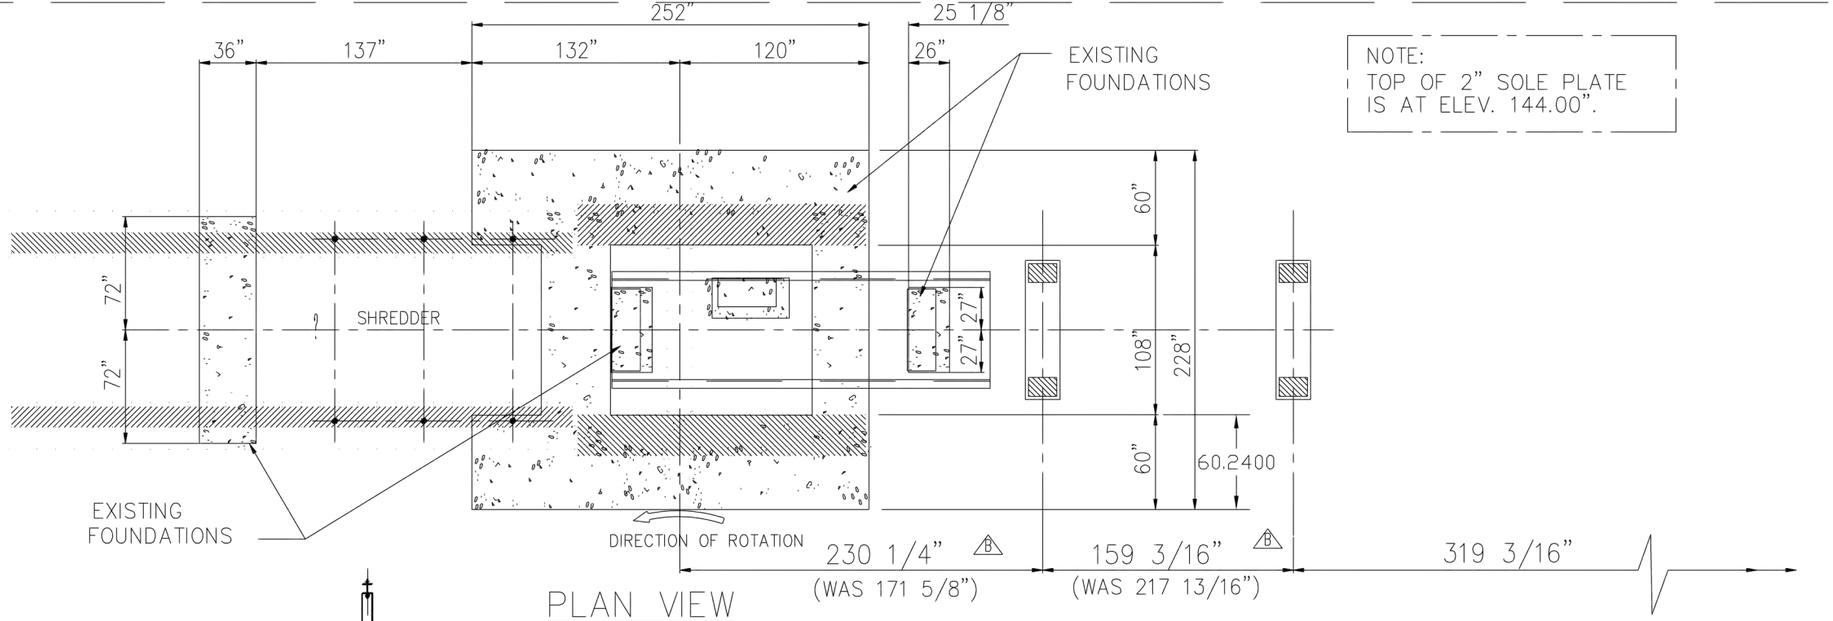

PLAN VIEW

NOTE: MILL & FEEDING DEVICE NOT SHOWN FOR CLARITY.

GENERAL CONTRACTOR'S NOTE:

DETAILS AND LOCATION OF MOTOR FOUNDATION IS BY OWNER. DO NOT OVERLOOK THICKNESS OF MOTOR COUPLING WHEN DETERMINING LOCATION.

MOTOR FOUNDATION SHOWN IS FOR USE WITH ELECTRICAL POWER SOURCE. IF ALTERNATE POWER SOURCE IS CHOSEN, CONTRACTOR MUST MAKE REVISIONS TO SUIT.

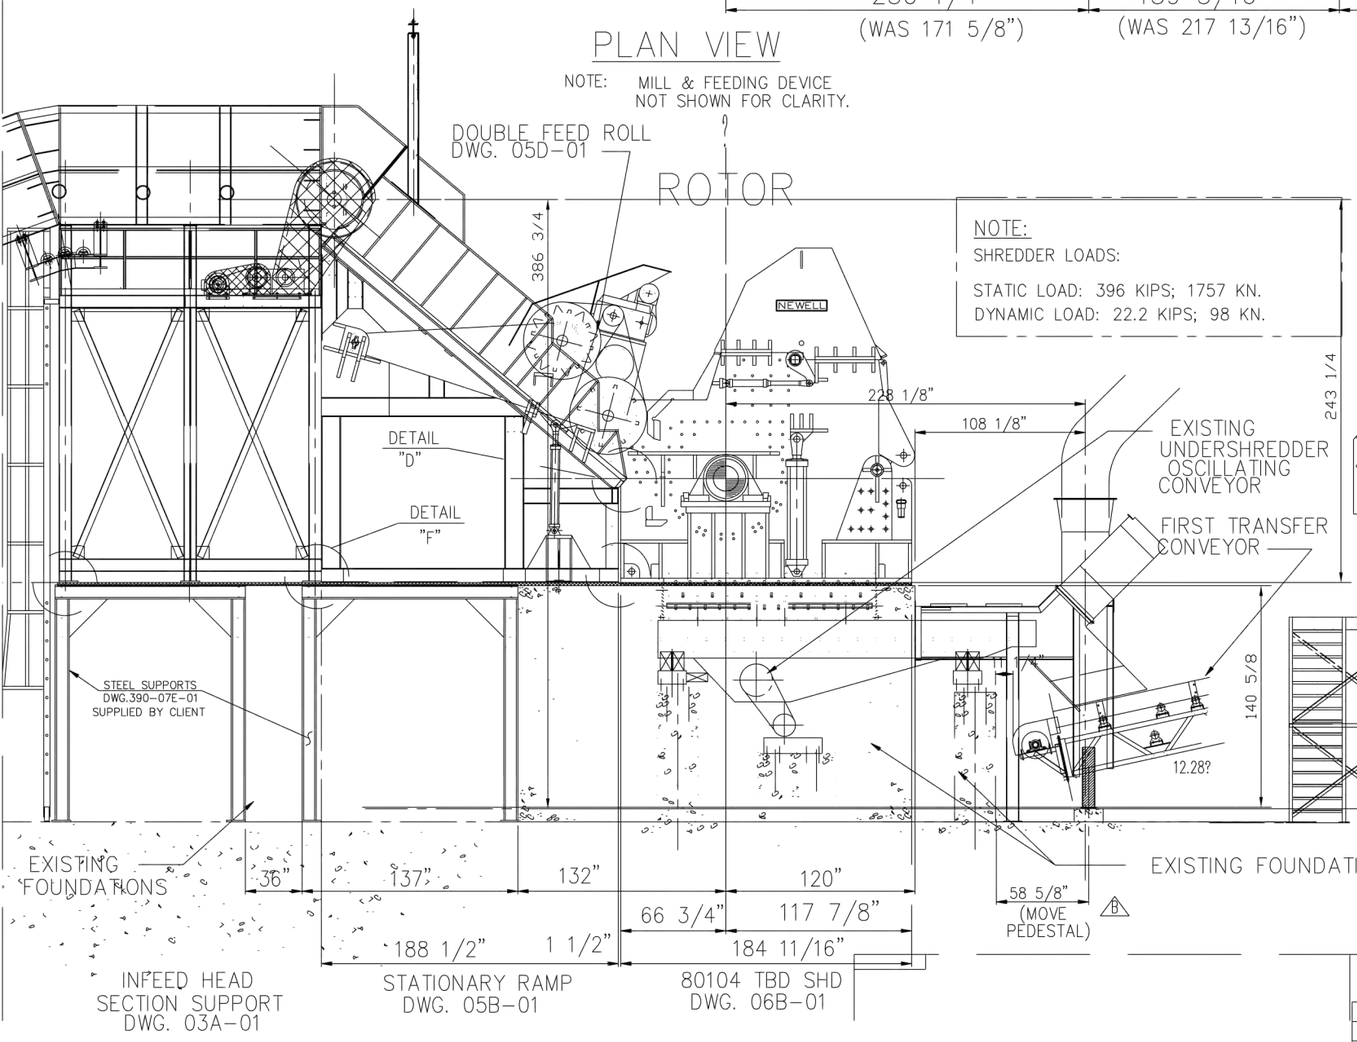

SIDE ELEVATION

AT MILL AND FEEDING DEVICE

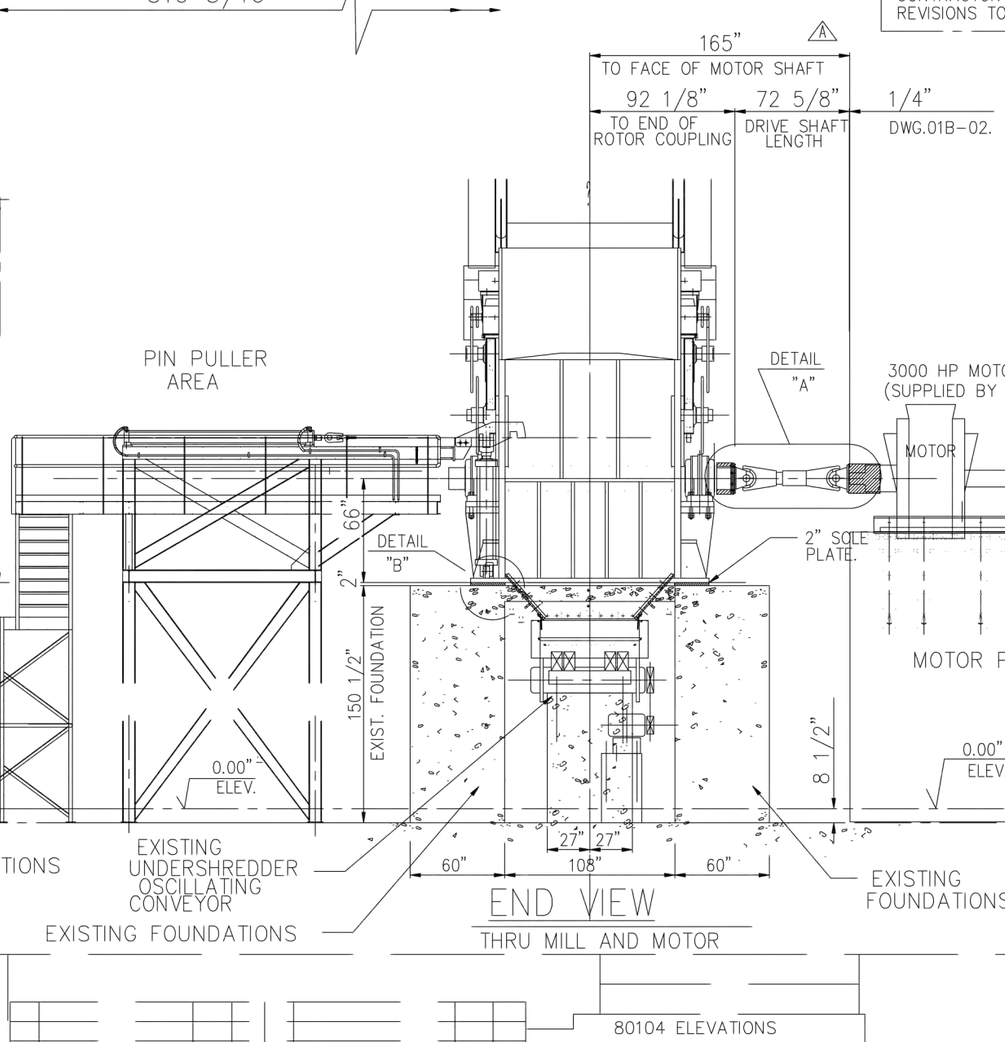

END VIEW

THRU MILL AND MOTOR

SEE DRAWING 03B-02 FOR DETAILS.

B	MOVED PEDESTAL @ FIRST CNVR. CHANGED FIRST CNVR. LENGTH.	KS
A	CHANGED DRIVE SHAFT LENGTH.	KS

80104 ELEVATIONS
MILL, FEED RAMP & MOTOR

K.SMITH

1/4"=1'-0"

STANDARD

390-01B-01 B